0 10 MILLIMETRES 50

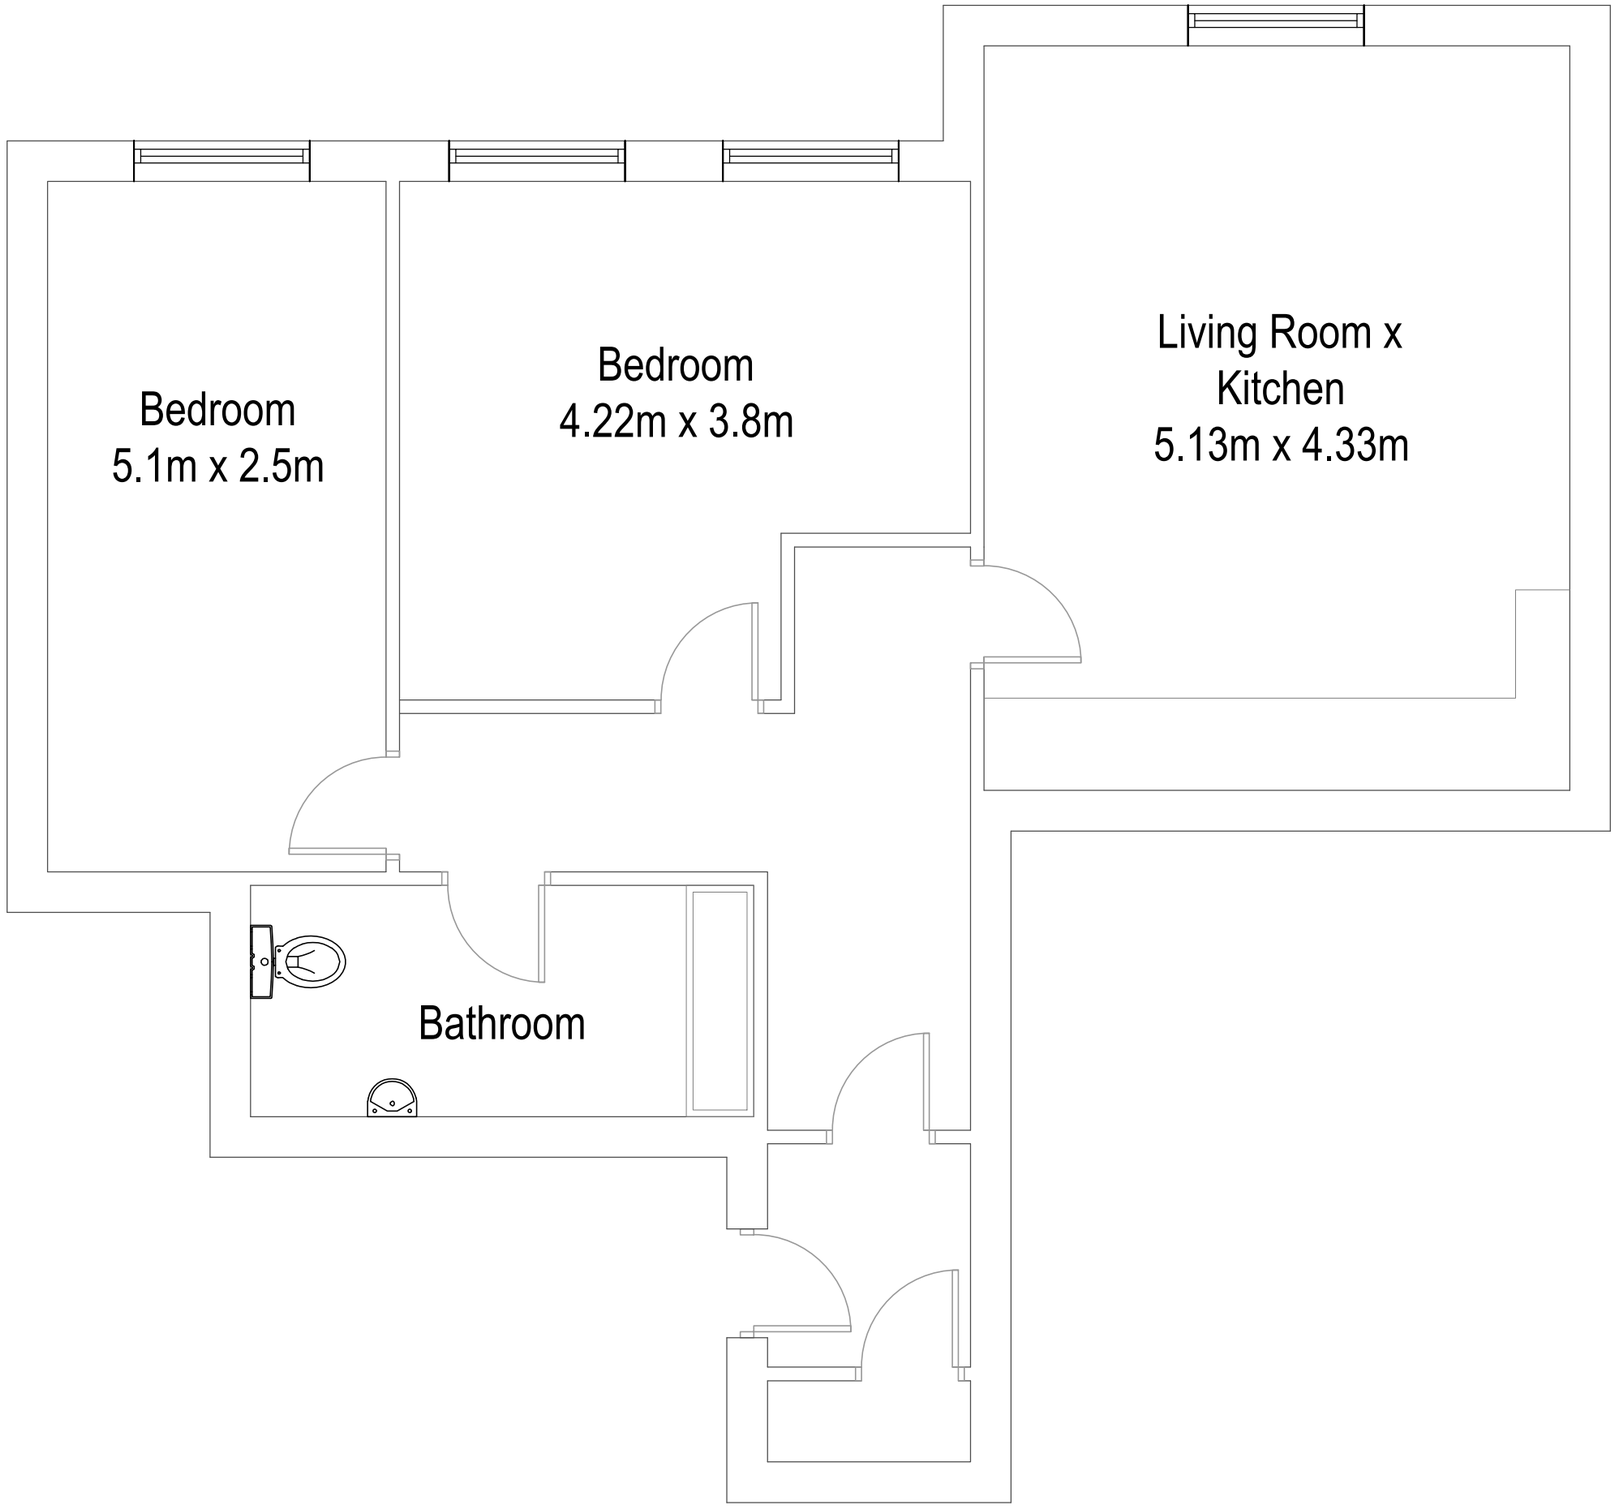


NOTES

1. DO NOT SCALE FROM THIS DRAWING.
2. ALL MEASUREMENTS ARE IN MILLIMETRES UNLESS STATED OTHERWISE.
3. THIS DRAWING IS TO BE READ IN CONJUNCTION WITH THE SPECIFICATION AND ALL RELEVANT ARCHITECTURAL, ELECTRICAL, MECHANICAL AND STRUCTURAL DRAWINGS.

IN ADDITION TO THE HAZARDS/RISKS NORMALLY ASSOCIATED WITH THE TYPES OF WORK DETAILED ON THIS DRAWING, NOTE THE FOLLOWING SIGNIFICANT RESIDUAL RISKS :-

| ITEM | HAZARD | RISK |
|---|---|---|

| REV | DESCRIPTION | BY | DATE | CHK'D | AUTH |
|---|---|---|---|---|---|

grosvenor residential

CLIENT:

PROJECT:
13C Nun Street
Newcastle upon Tyne
NE1 5AG

TITLE:
Floor Plans

| SCALE: | ORIGINAL SIZE: | DESIGNED: | DRAWN: | CHECKED: | AUTHORISED: |
|---|---|---|---|---|---|
| NTS | A3 | | HD | | |
| | OFFICE: | DATE: | DATE: 18/07/24 | DATE: | DATE: |

| PROJECT NO: | DISCIPLINE: | TYPE: | CODE: | DRG NO: | REV: |
|---|---|---|---|---|---|
| | BS | _ | _ | 001 | |

PROJECT NO: ---- / DISCIPLINE: BS / TYPE: _ / CODE: _ / DRG NO: 001 / REV: ----