0 10 MILLIMETRES 50

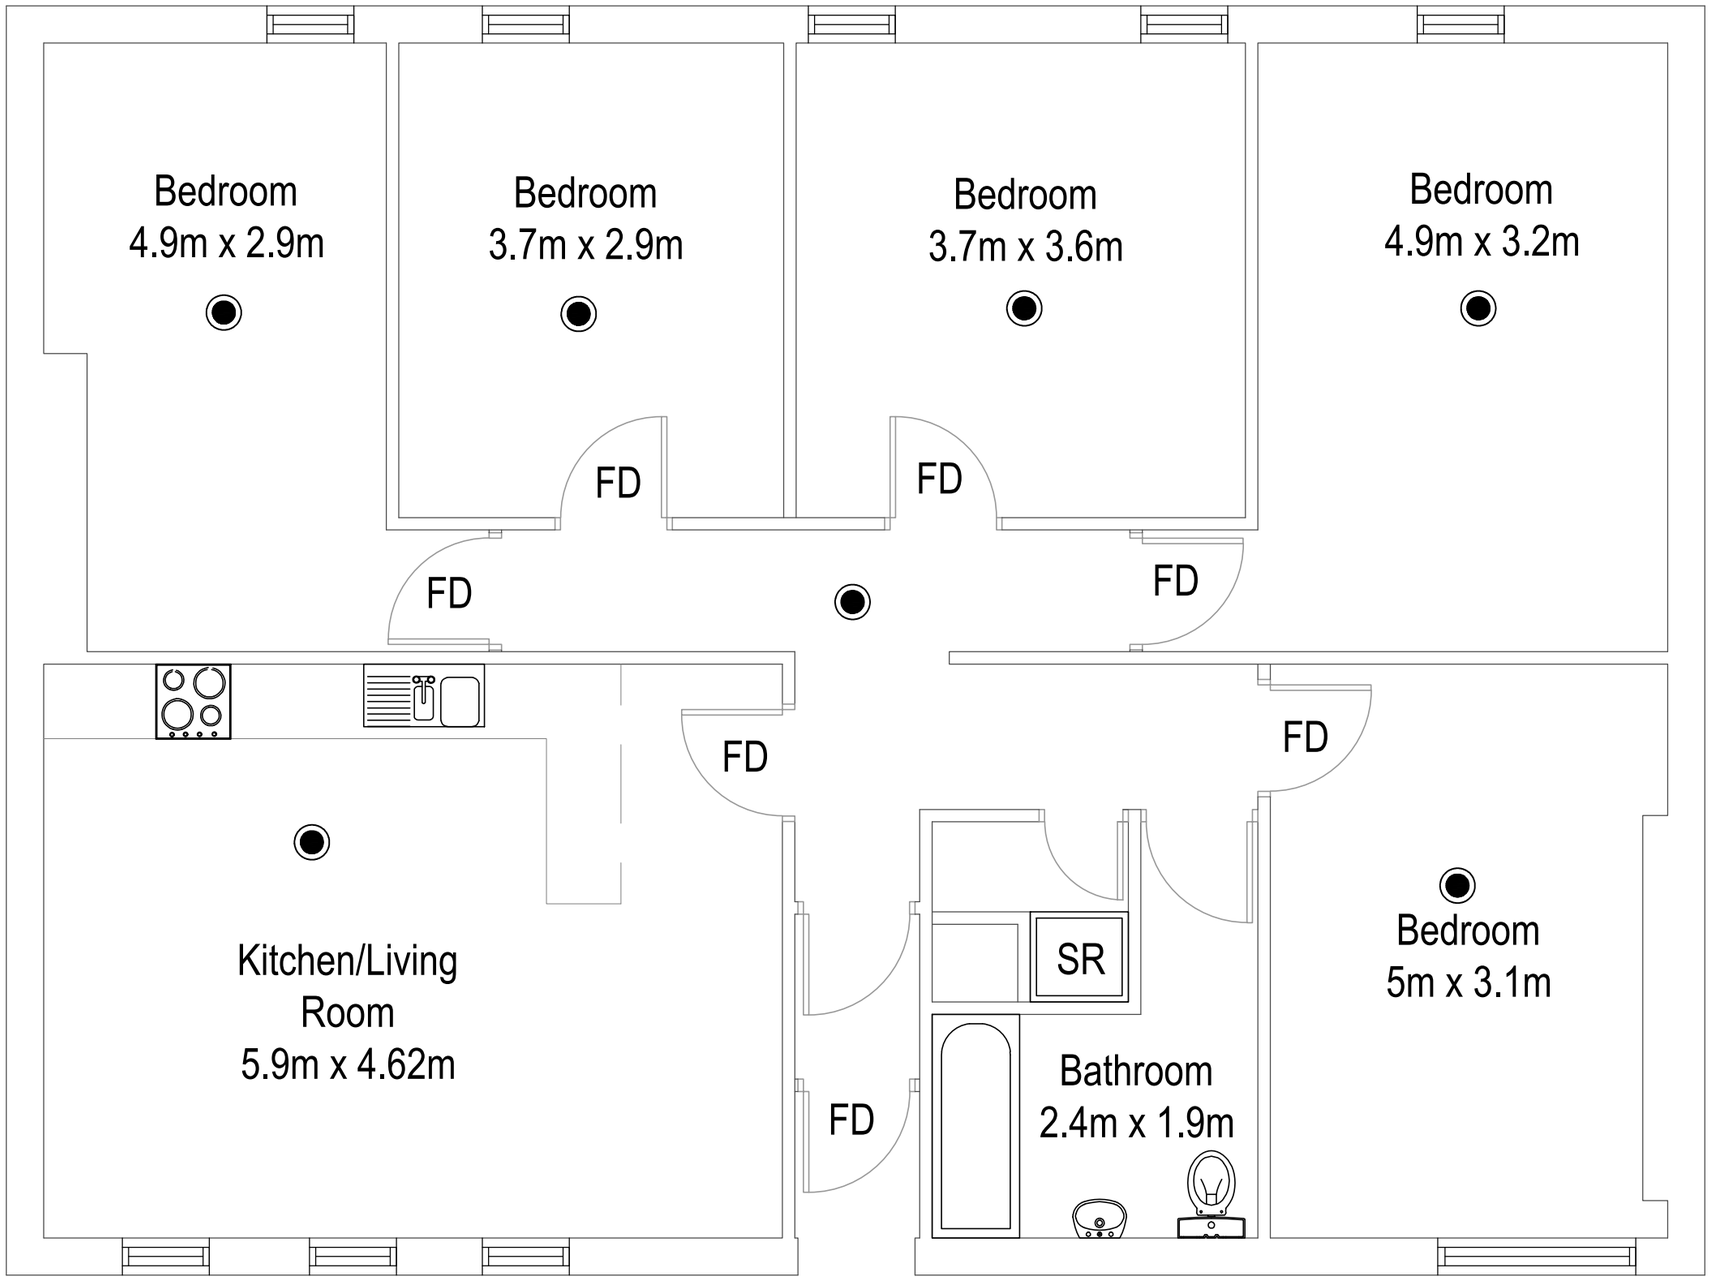

NOTES

1. DO NOT SCALE FROM THIS DRAWING.
2. ALL MEASUREMENTS ARE IN MILLIMETRES UNLESS STATED OTHERWISE.
3. THIS DRAWING IS TO BE READ IN CONJUNCTION WITH THE SPECIFICATION AND ALL RELEVANT ARCHITECTURAL, ELECTRICAL, MECHANICAL AND STRUCTURAL DRAWINGS.

IN ADDITION TO THE HAZARDS/RISKS NORMALLY ASSOCIATED WITH THE TYPES OF WORK DETAILED ON THIS DRAWING, NOTE THE FOLLOWING SIGNIFICANT RESIDUAL RISKS :-

ITEM	HAZARD	RISK

REV	DESCRIPTION	BY	DATE	CHK'D	AUTH

grosvenor residential

CLIENT:

PROJECT:
Clayton Chambers
Newcastle upon Tyne
NE1 1SG

TITLE:
Flat B
Floor Plan

SCALE:	ORIGINAL SIZE:	DESIGNED:	DRAWN:	CHECKED:	AUTHORISED:
1:50	A3		HD		
	OFFICE:	DATE:	DATE: 22/02/2024	DATE:	DATE:

PROJECT NO:	DISCIPLINE:	TYPE:	CODE:	DRG NO:	REV:
0	BS	_	_	002	0

PROJECT NO: 0 / DISCIPLINE: BS / TYPE: _ / CODE: _ / DRG NO: 002 / REV: 0